PROJECT:PROPOSED CONSTRUCTION OF RAJARAJESHWARI SCHOOL (KALPANA ROAD) BUILDING IN WARD NO.17 J.P.PARK, BANGALORE

AE/JE (P) R.R.N

Assistant Executive Engineer
R.R. Nagar Project Sub-Division-01
Bruhat Bengaluru Mahanagara Palike

Scanned by TapScanner

PROJECT:PROPOSED CONSTRUCTION OF RAJARAJESHWARI SCHOOL (KALPANA ROAD) BUILDING IN WARD NO.17 J.P.PARK, BANGALORE

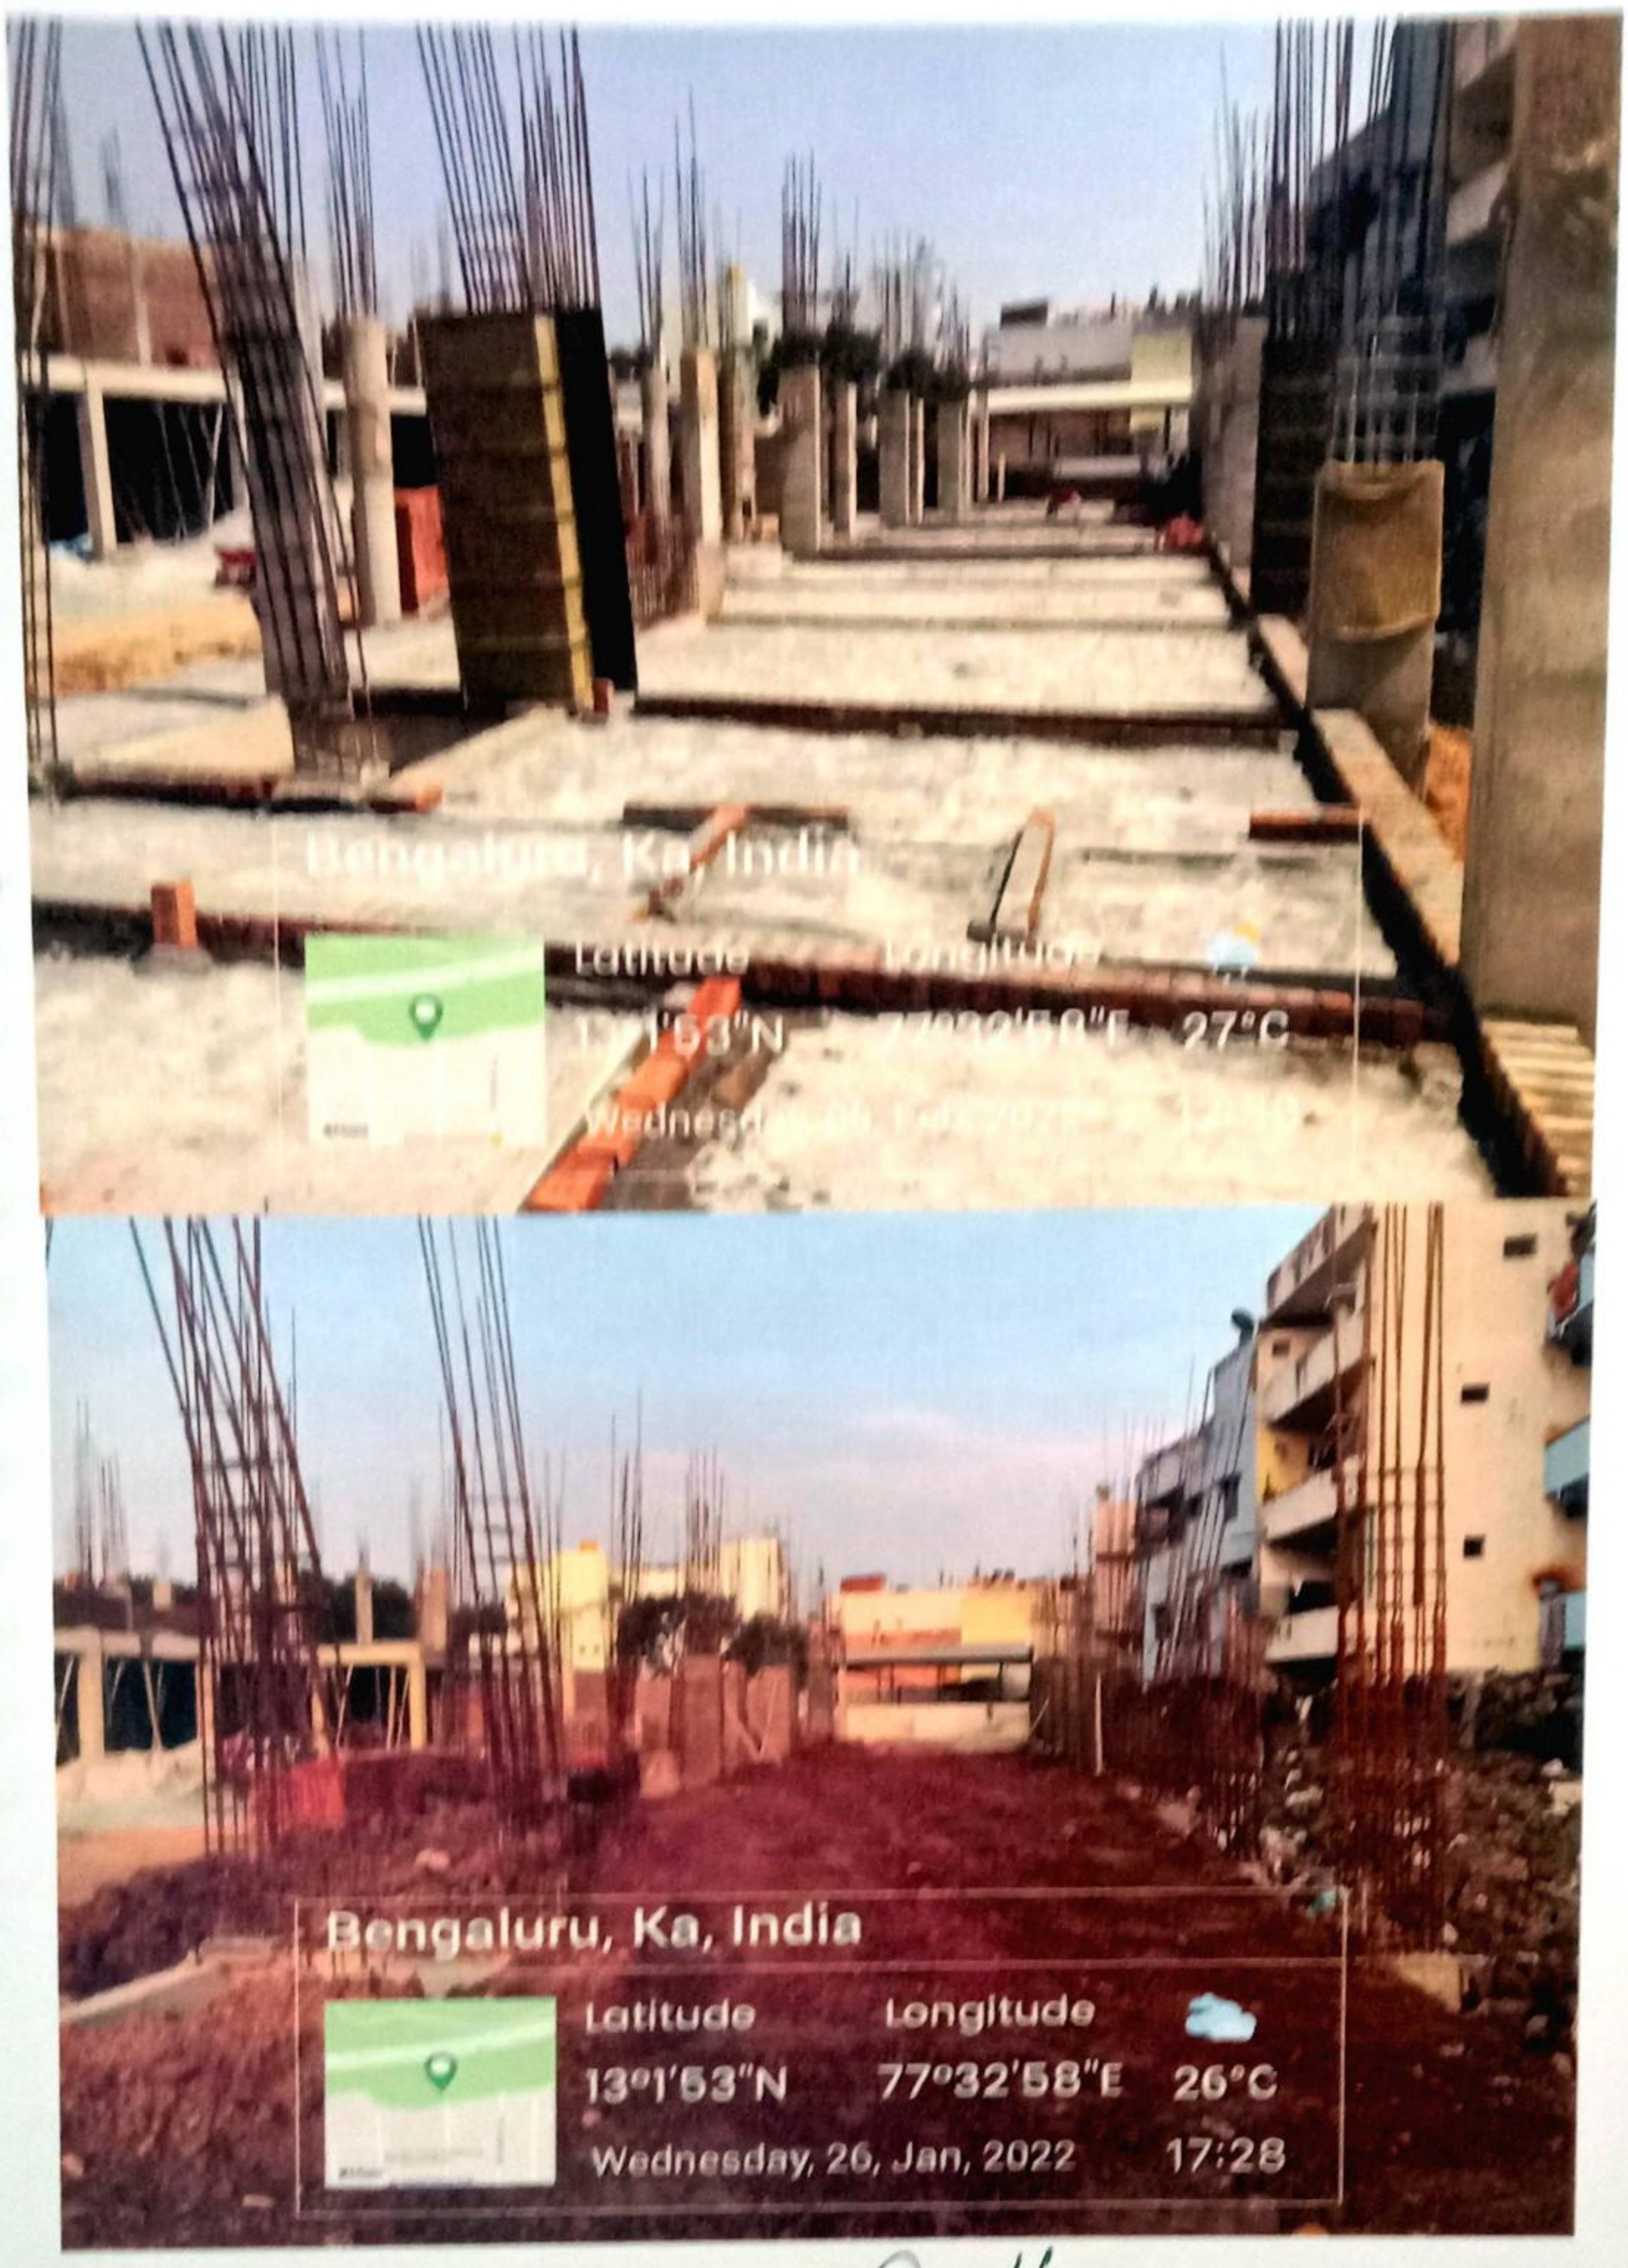

AE/JE (P) R.R.N

Assistant Executive Engineer
R.R. Nagar Project Sub-Division-01
Bruhat Bengaluru Mahanagara Palike

Scanned by TapScanner

PROJECT:PROPOSED CONSTRUCTION OF RAJARAJESHWARI SCHOOL (KALPANA ROAD) BUILDING IN WARD NO 17 J P PARK BANGALORE

B.K. Kiran Kumar
Assistant Executive Engineer
R.R. Nagar Project Sub-Division-01
Bruhat Bengaluru Mahanagara Palike

AE/JE (P) R.R.N

Scanned by TapScanner

PROJECT:PROPOSED CONSTRUCTION OF RAJARAJESHWARI SCHOOL (KALPANA ROAD) BUILDING IN WARD NO.17 J.P.PARK, BANGALORE

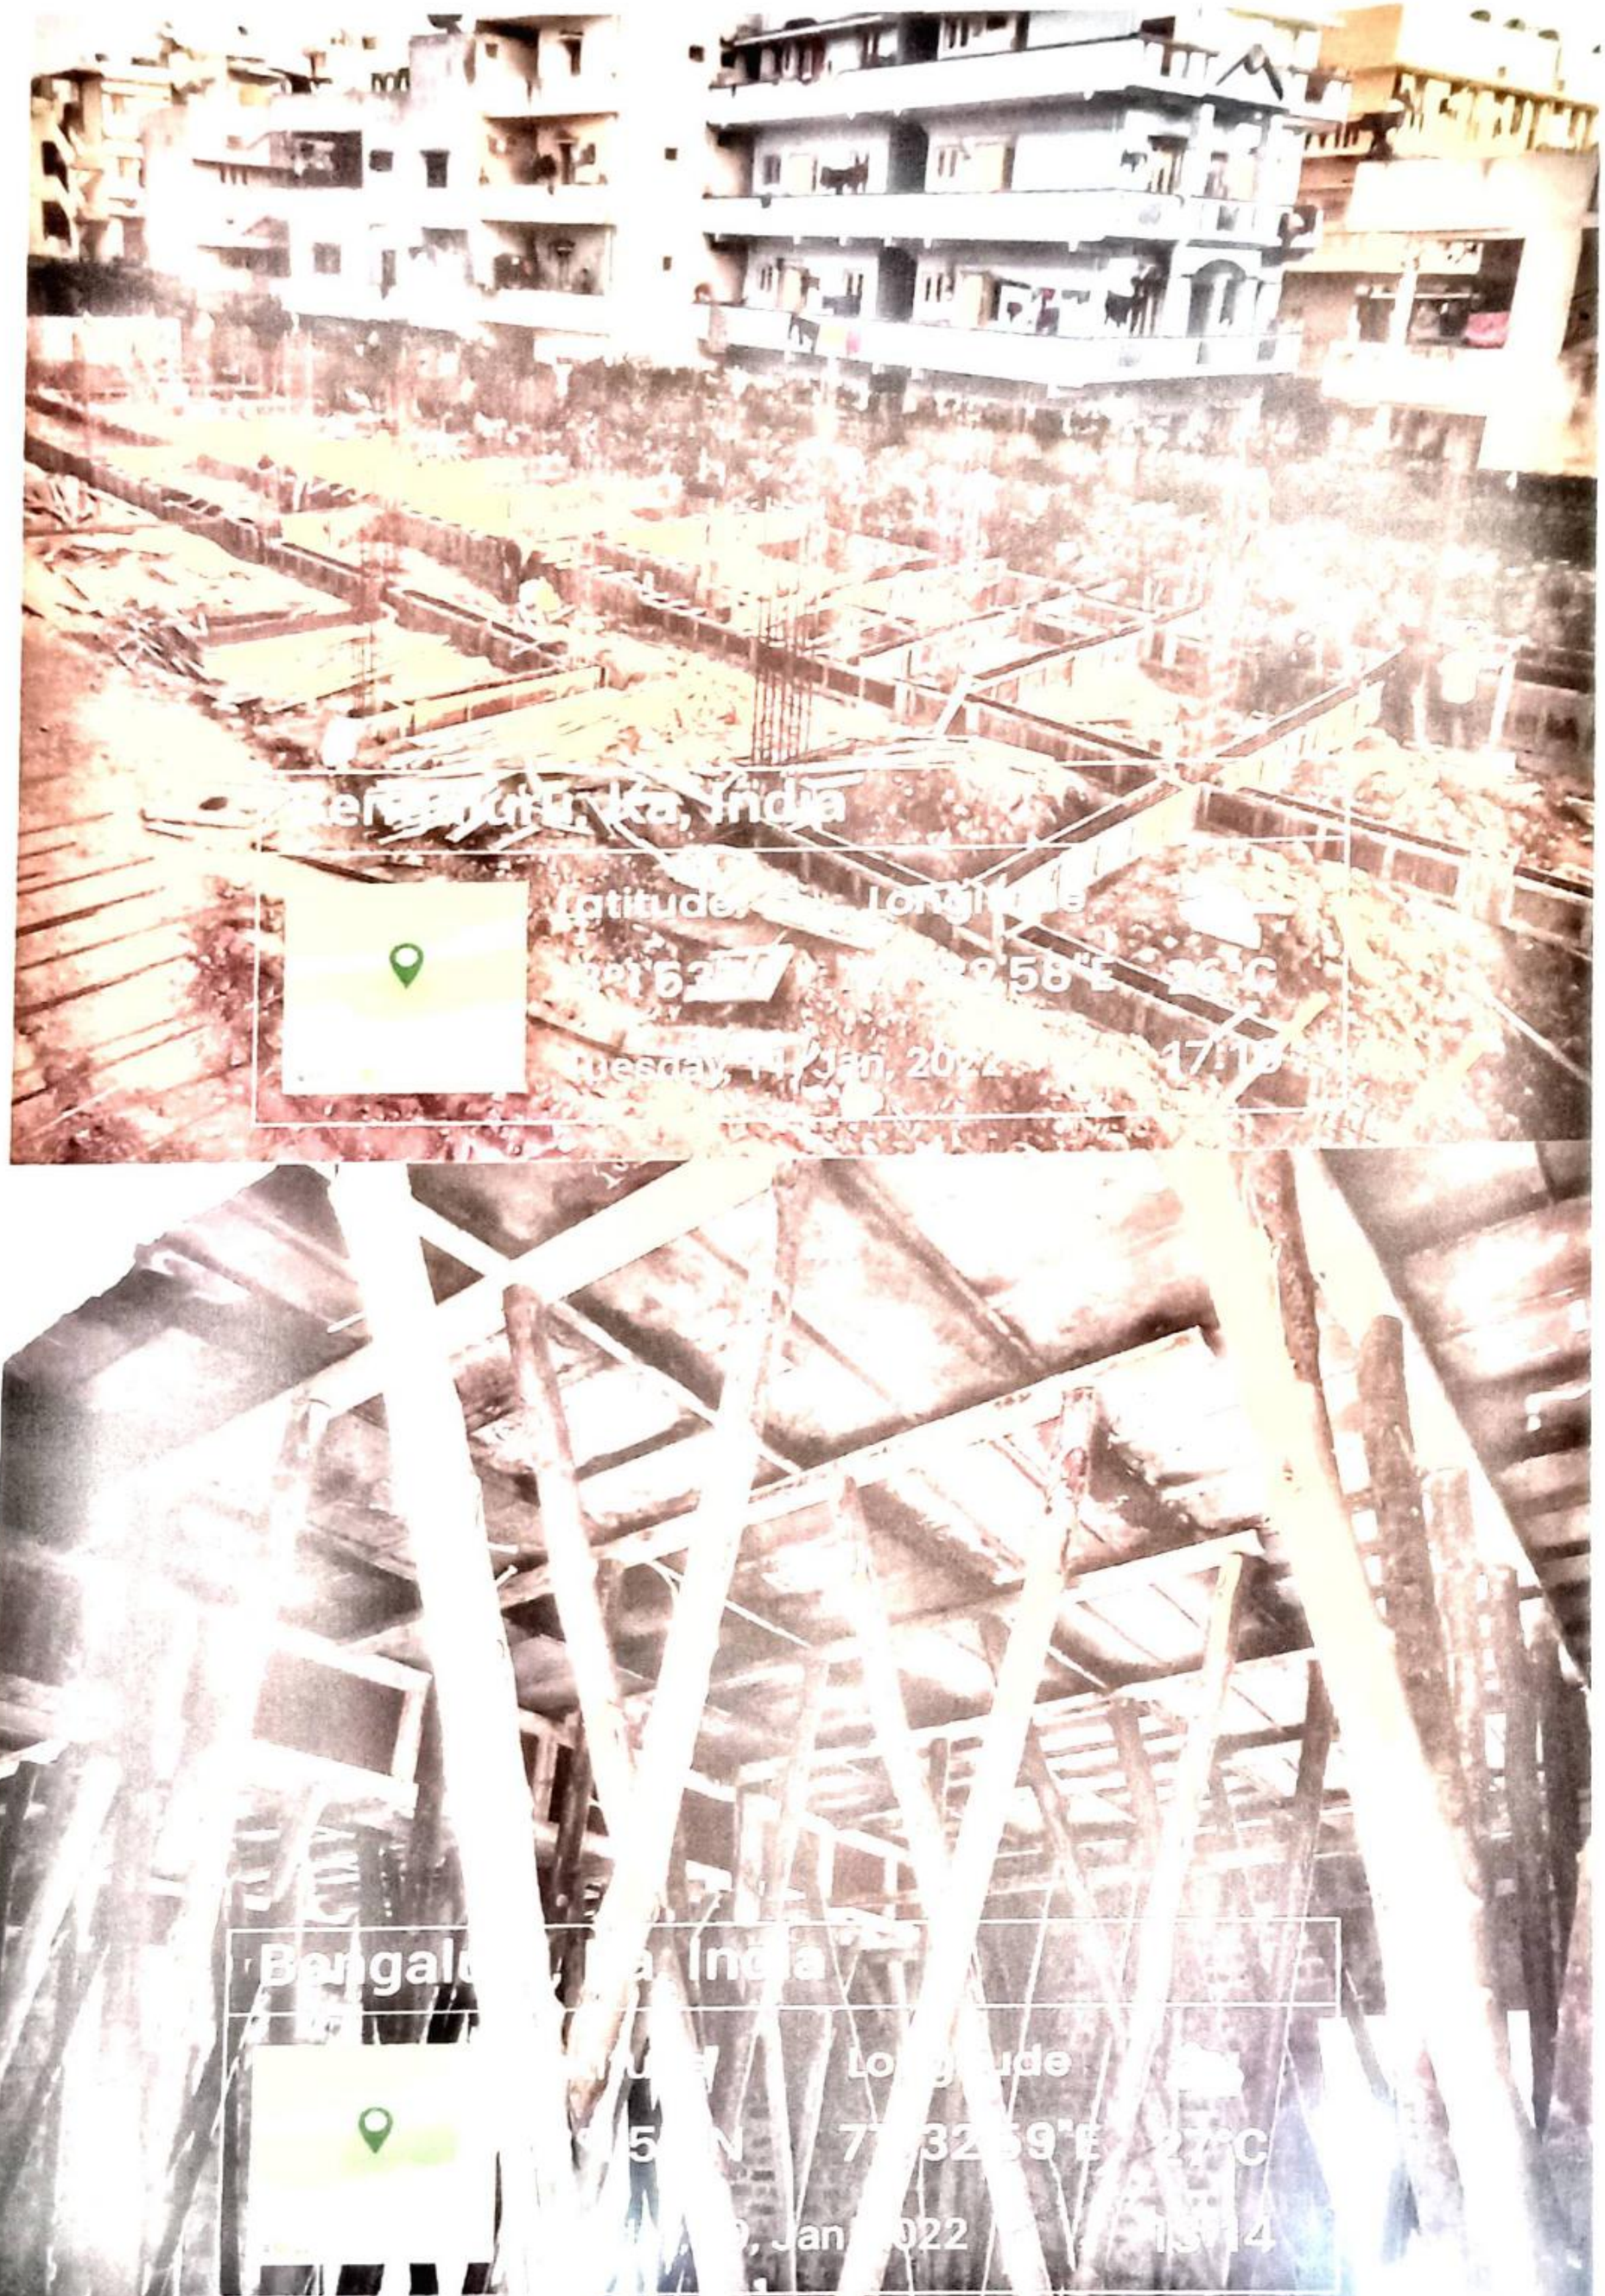

AE/JE (P) R.R.N

Assistant Executive Engineer
R.R. Nagar Project Sub-Division-01
Bruhat Bengaluru Mahanagara Palike

Scanned by TapScanner

PROJECT:PROPOSED CONSTRUCTION OF RAJARAJESHWARI SCHOOL (KALPANA ROAD) BUILDING IN WARD NO.[illegible] IN [illegible] BANGALORE

AE/JE (P) RJRN

Assistant Executive Engineer
R.R. Nagar Project Sub-Division-01
Bruhat Bengaluru Mahanagara Palike

Scanned by TapScanner

PROJECT:PROPOSED CONSTRUCTION OF RAJARAJESHWARI SCHOOL (KALPANA ROAD) BUILDING IN WARD NO.17 J.P.PARK, BANGALORE

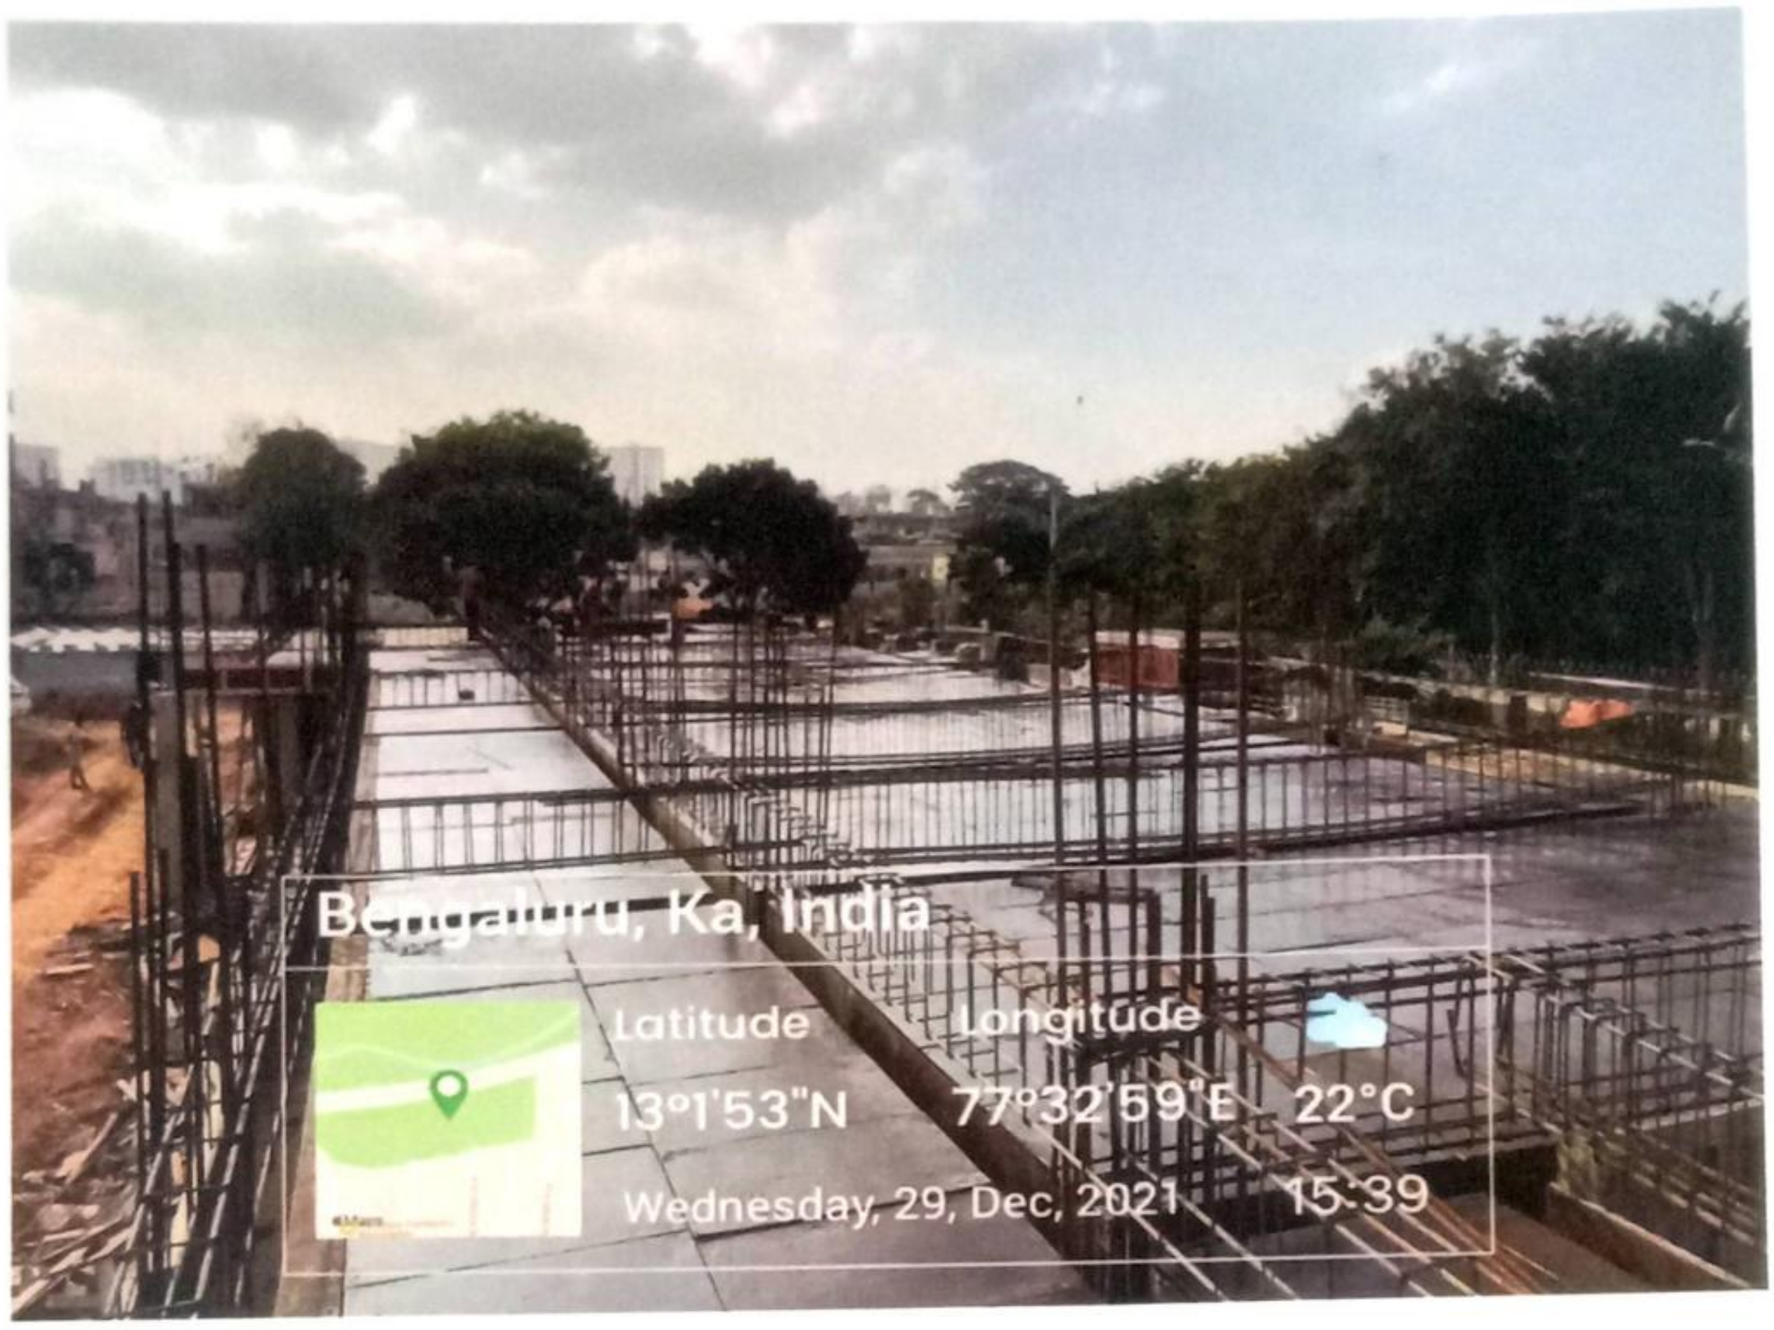

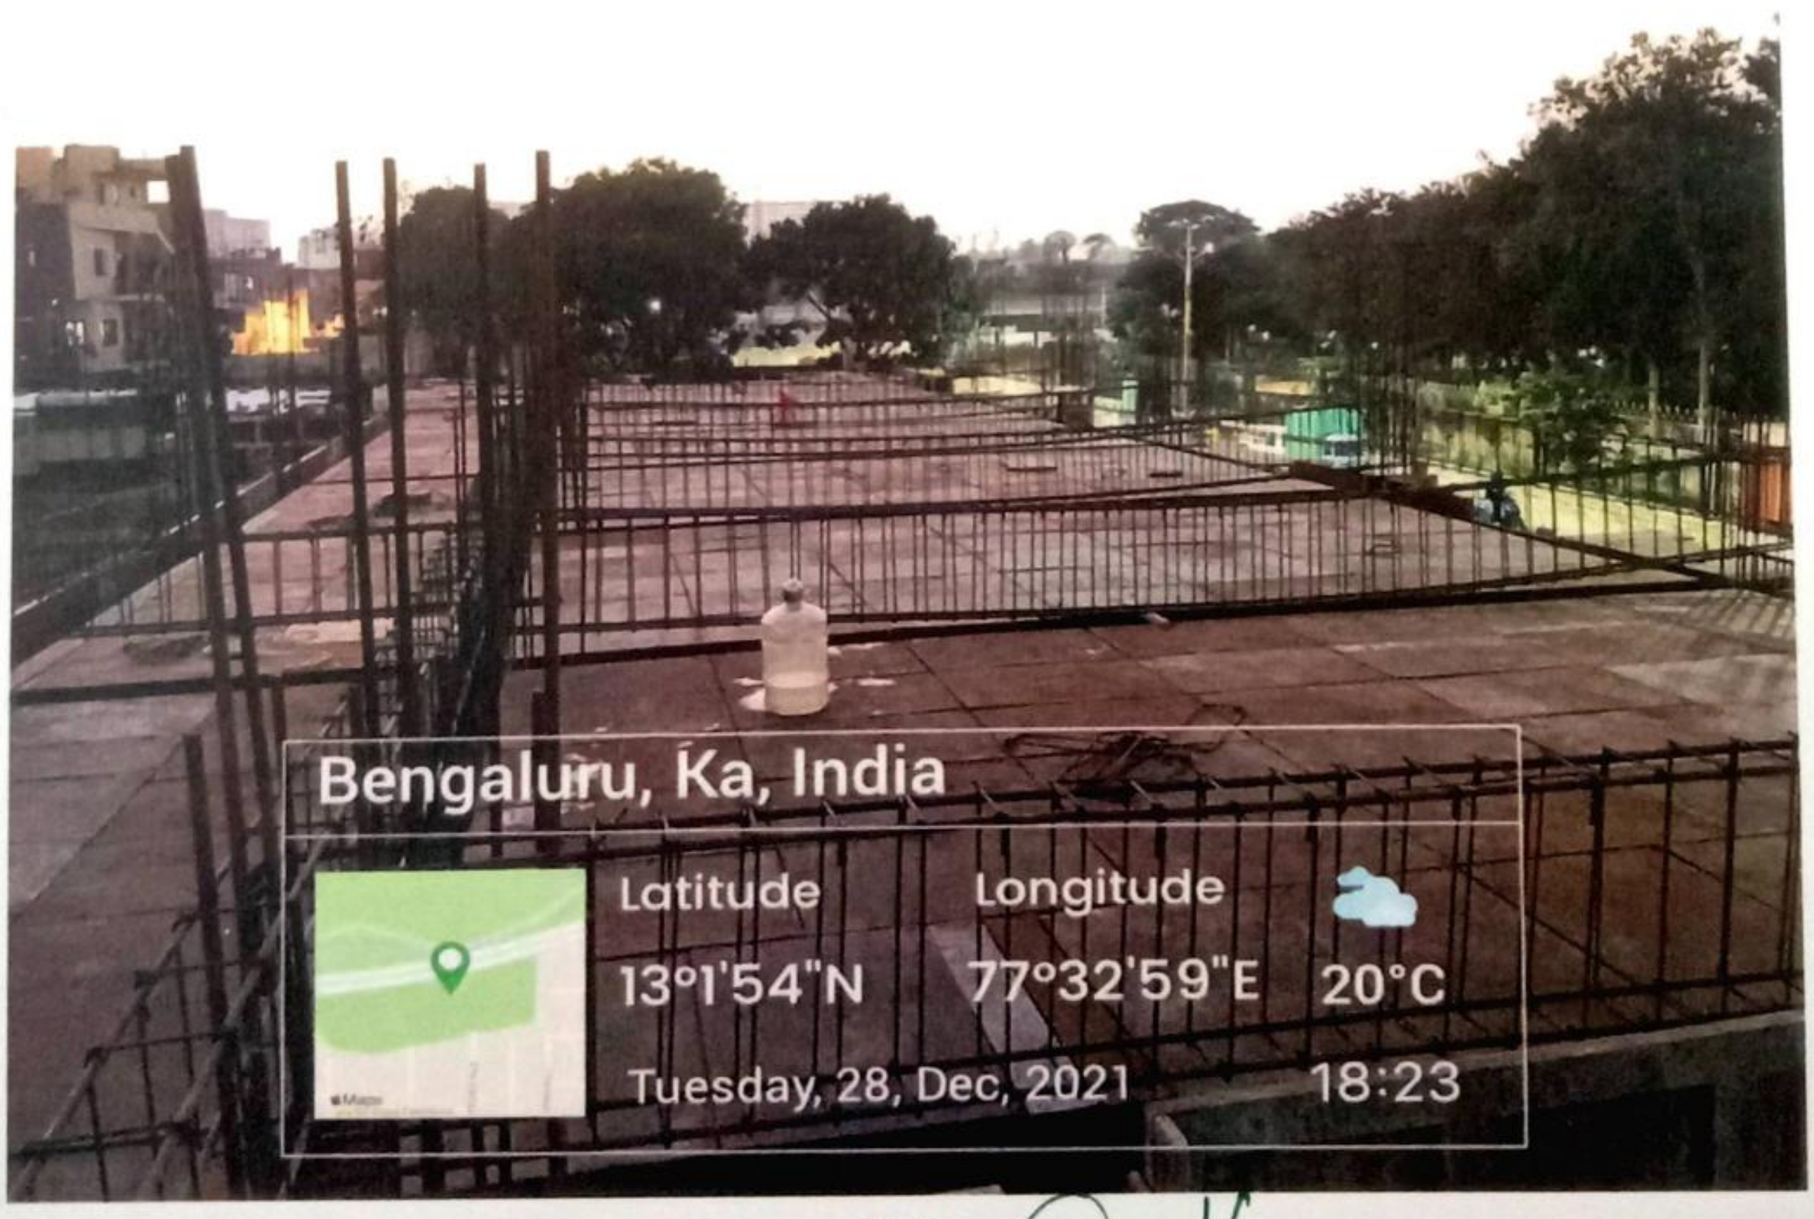

AE/JE (P) R.P.N

Assistant Executive Engineer
R.R. Nagar Project Sub-Division-01
Bruhat Bengaluru Mahanagara Palike

Scanned by TapScanner

PROJECT:PROPOSED CONSTRUCTION OF RAJARAJESHWARI SCHOOL (KALPANA ROAD) BUILDING IN WARD NO.17 J.P.PARK, BANGALORE

AE/JE (P) R.R.N

Assistant Executive Engineer
R.R. Nagar Project Sub-Division-01
Bruhat Bengaluru Mahanagara Palike

Scanned by TapScanner

PROJECT:PROPOSED CONSTRUCTION OF RAJARAJESHWARI SCHOOL (KALPANA ROAD) BUILDING IN WARD NO.17 J.P.PARK, BANGALORE

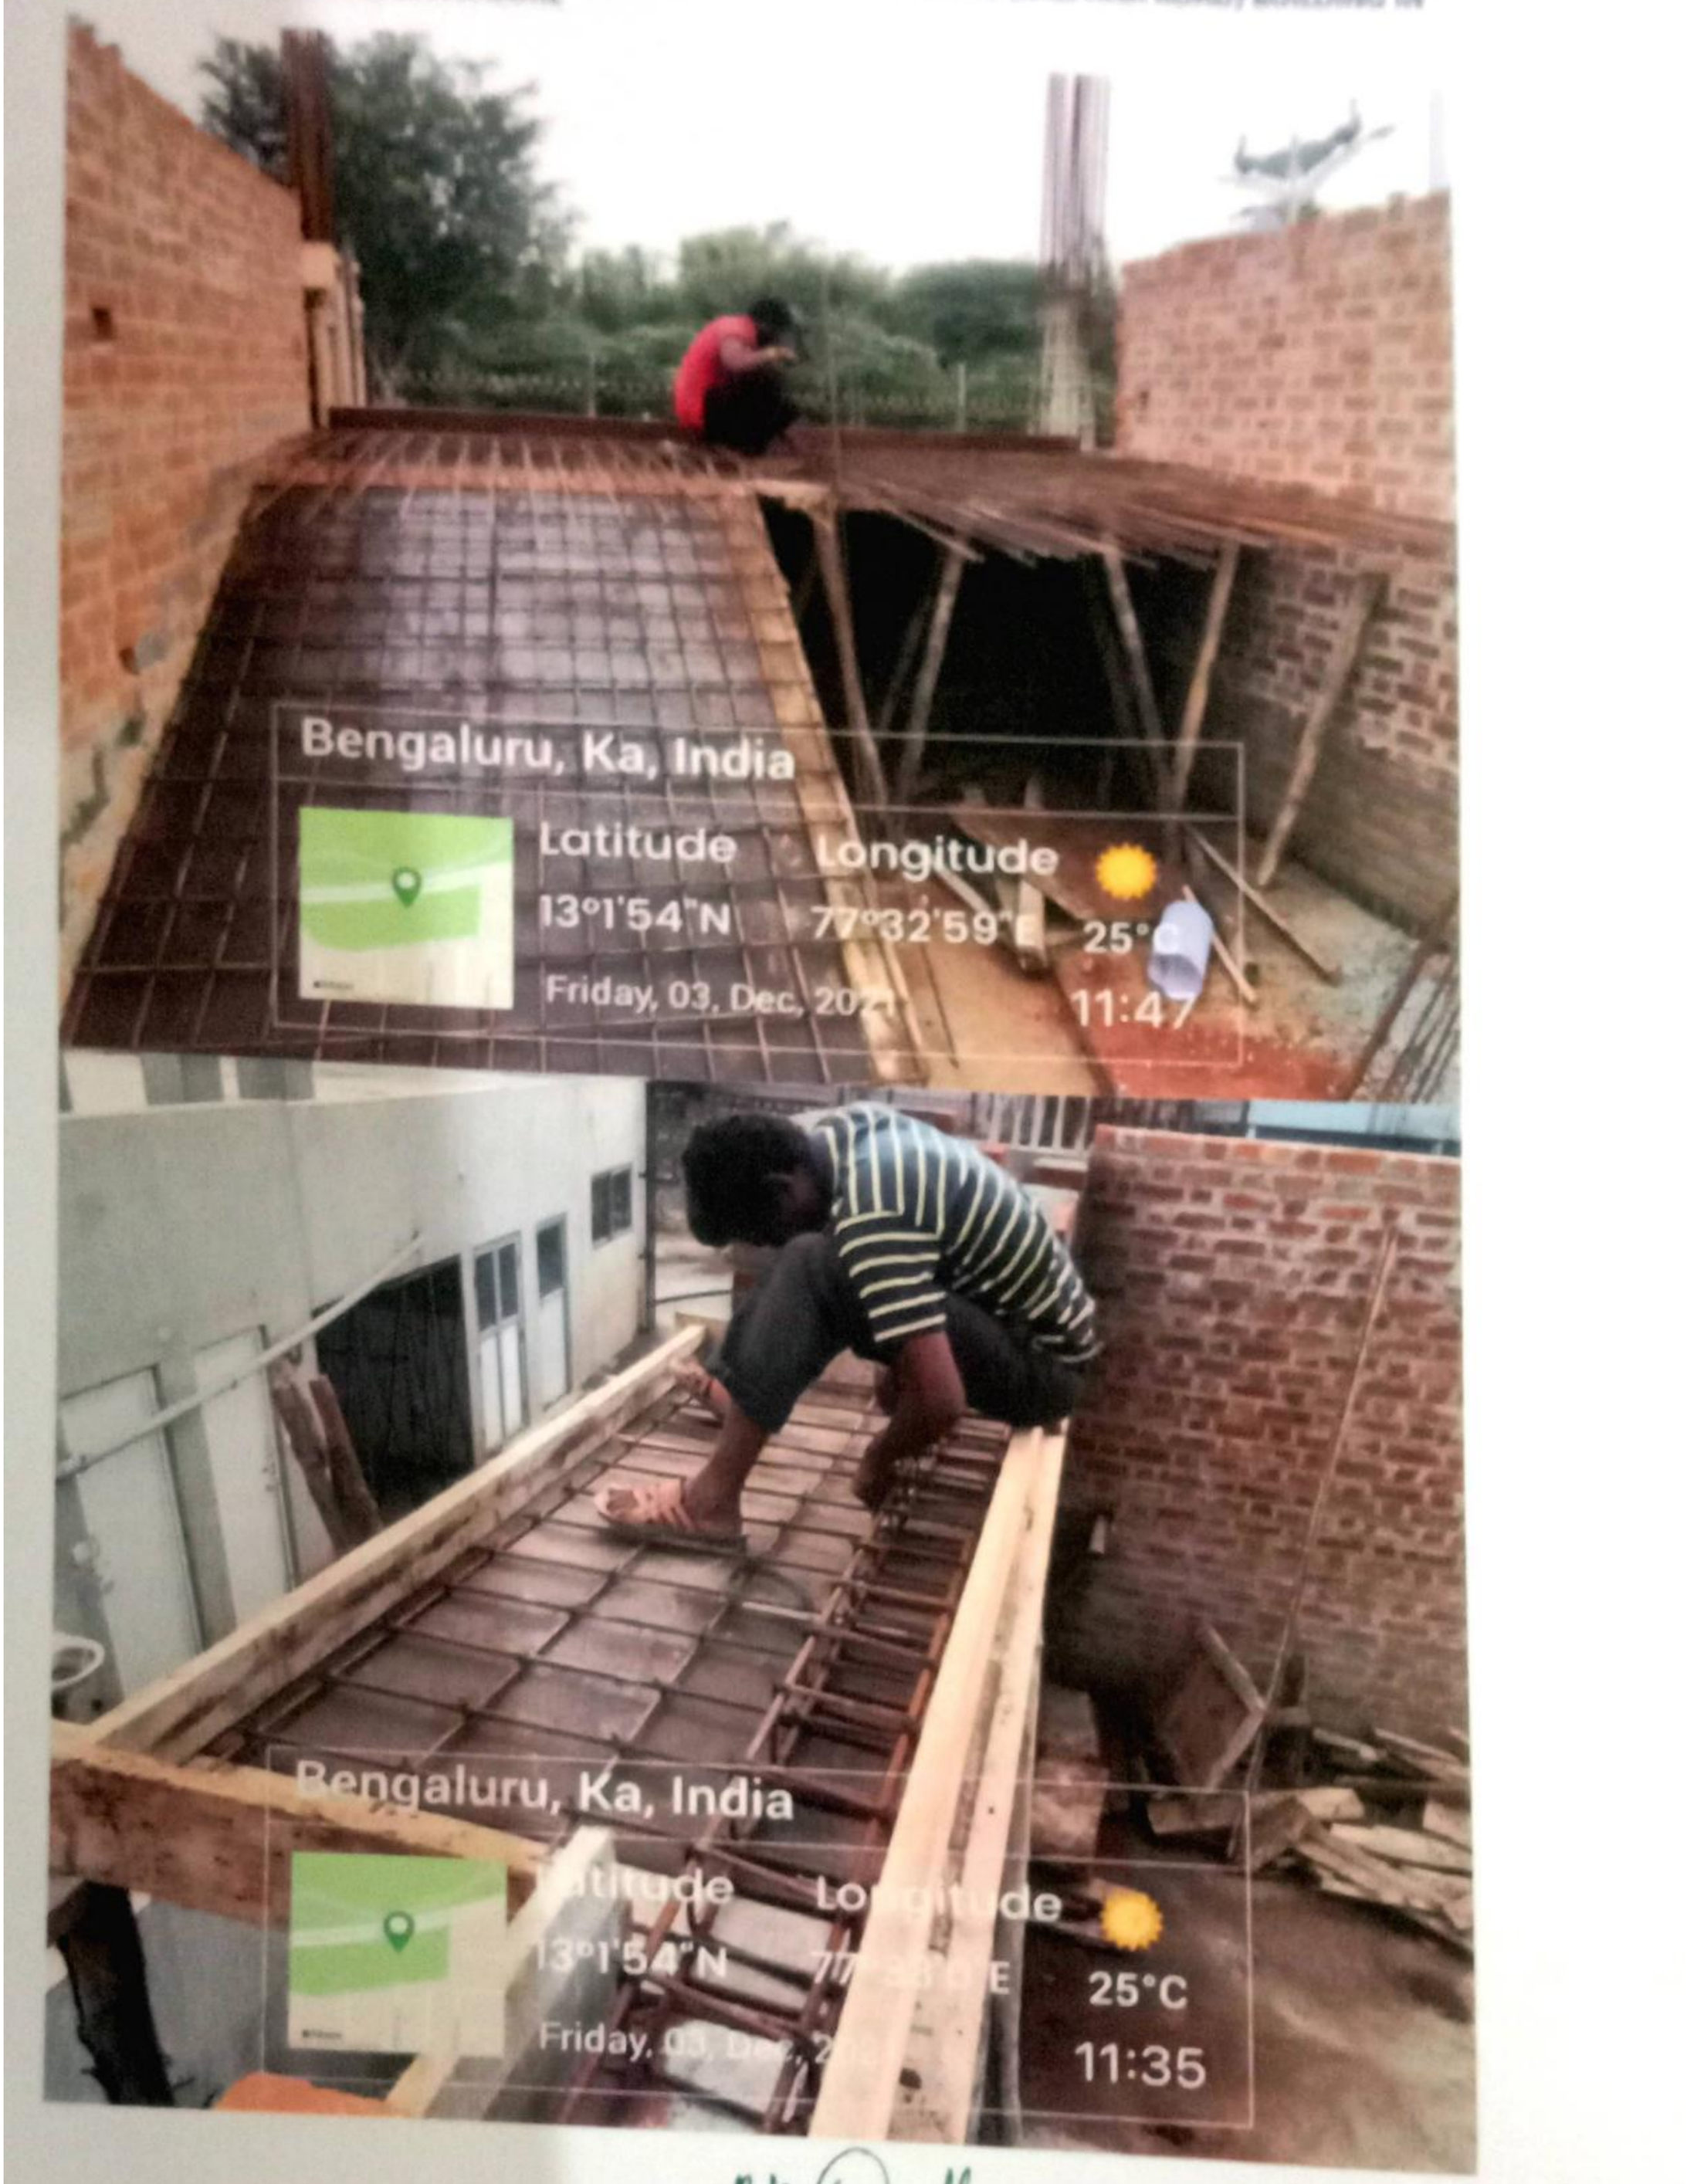

AE/JE (P) R.R.N

Assistant Executive Engineer
R.R. Nagar Project Sub-Division-01
Bruhat Bengaluru Mahanagara Palike

Scanned by TapScanner

PROJECT PROPOSED CONSTRUCTION OF RAJARAJESHWARI SCHOOL (KALPANA ROAD) BUILDING IN WARD [illegible] P.A.R.A BANGALORE

AE/JE (P) R.H.V

Assistant Executive Engineer
R.R. Nagar Project Sub-Division-01
Bruhat Bengaluru Mahanagara Palike

Scanned by TapScanner

PROJECT:PROPOSED CONSTRUCTION OF RAJARAJESHWARI SCHOOL (KALPANA ROAD) BUILDING IN WARD NO.17 J.P.PARK, BANGALORE

AE/JE (P) R.R.N

Assistant Executive Engineer
R.R. Nagar Project Sub-Division-01
Bruhat Bengaluru Mahanagara Palike

Scanned by TapScanner

PROJECT:PROPOSED CONSTRUCTION OF RAJARAJESHWARI SCHOOL (KALPANA ROAD) BUILDING IN WARD NO.17 J.P.PARK, BANGALORE

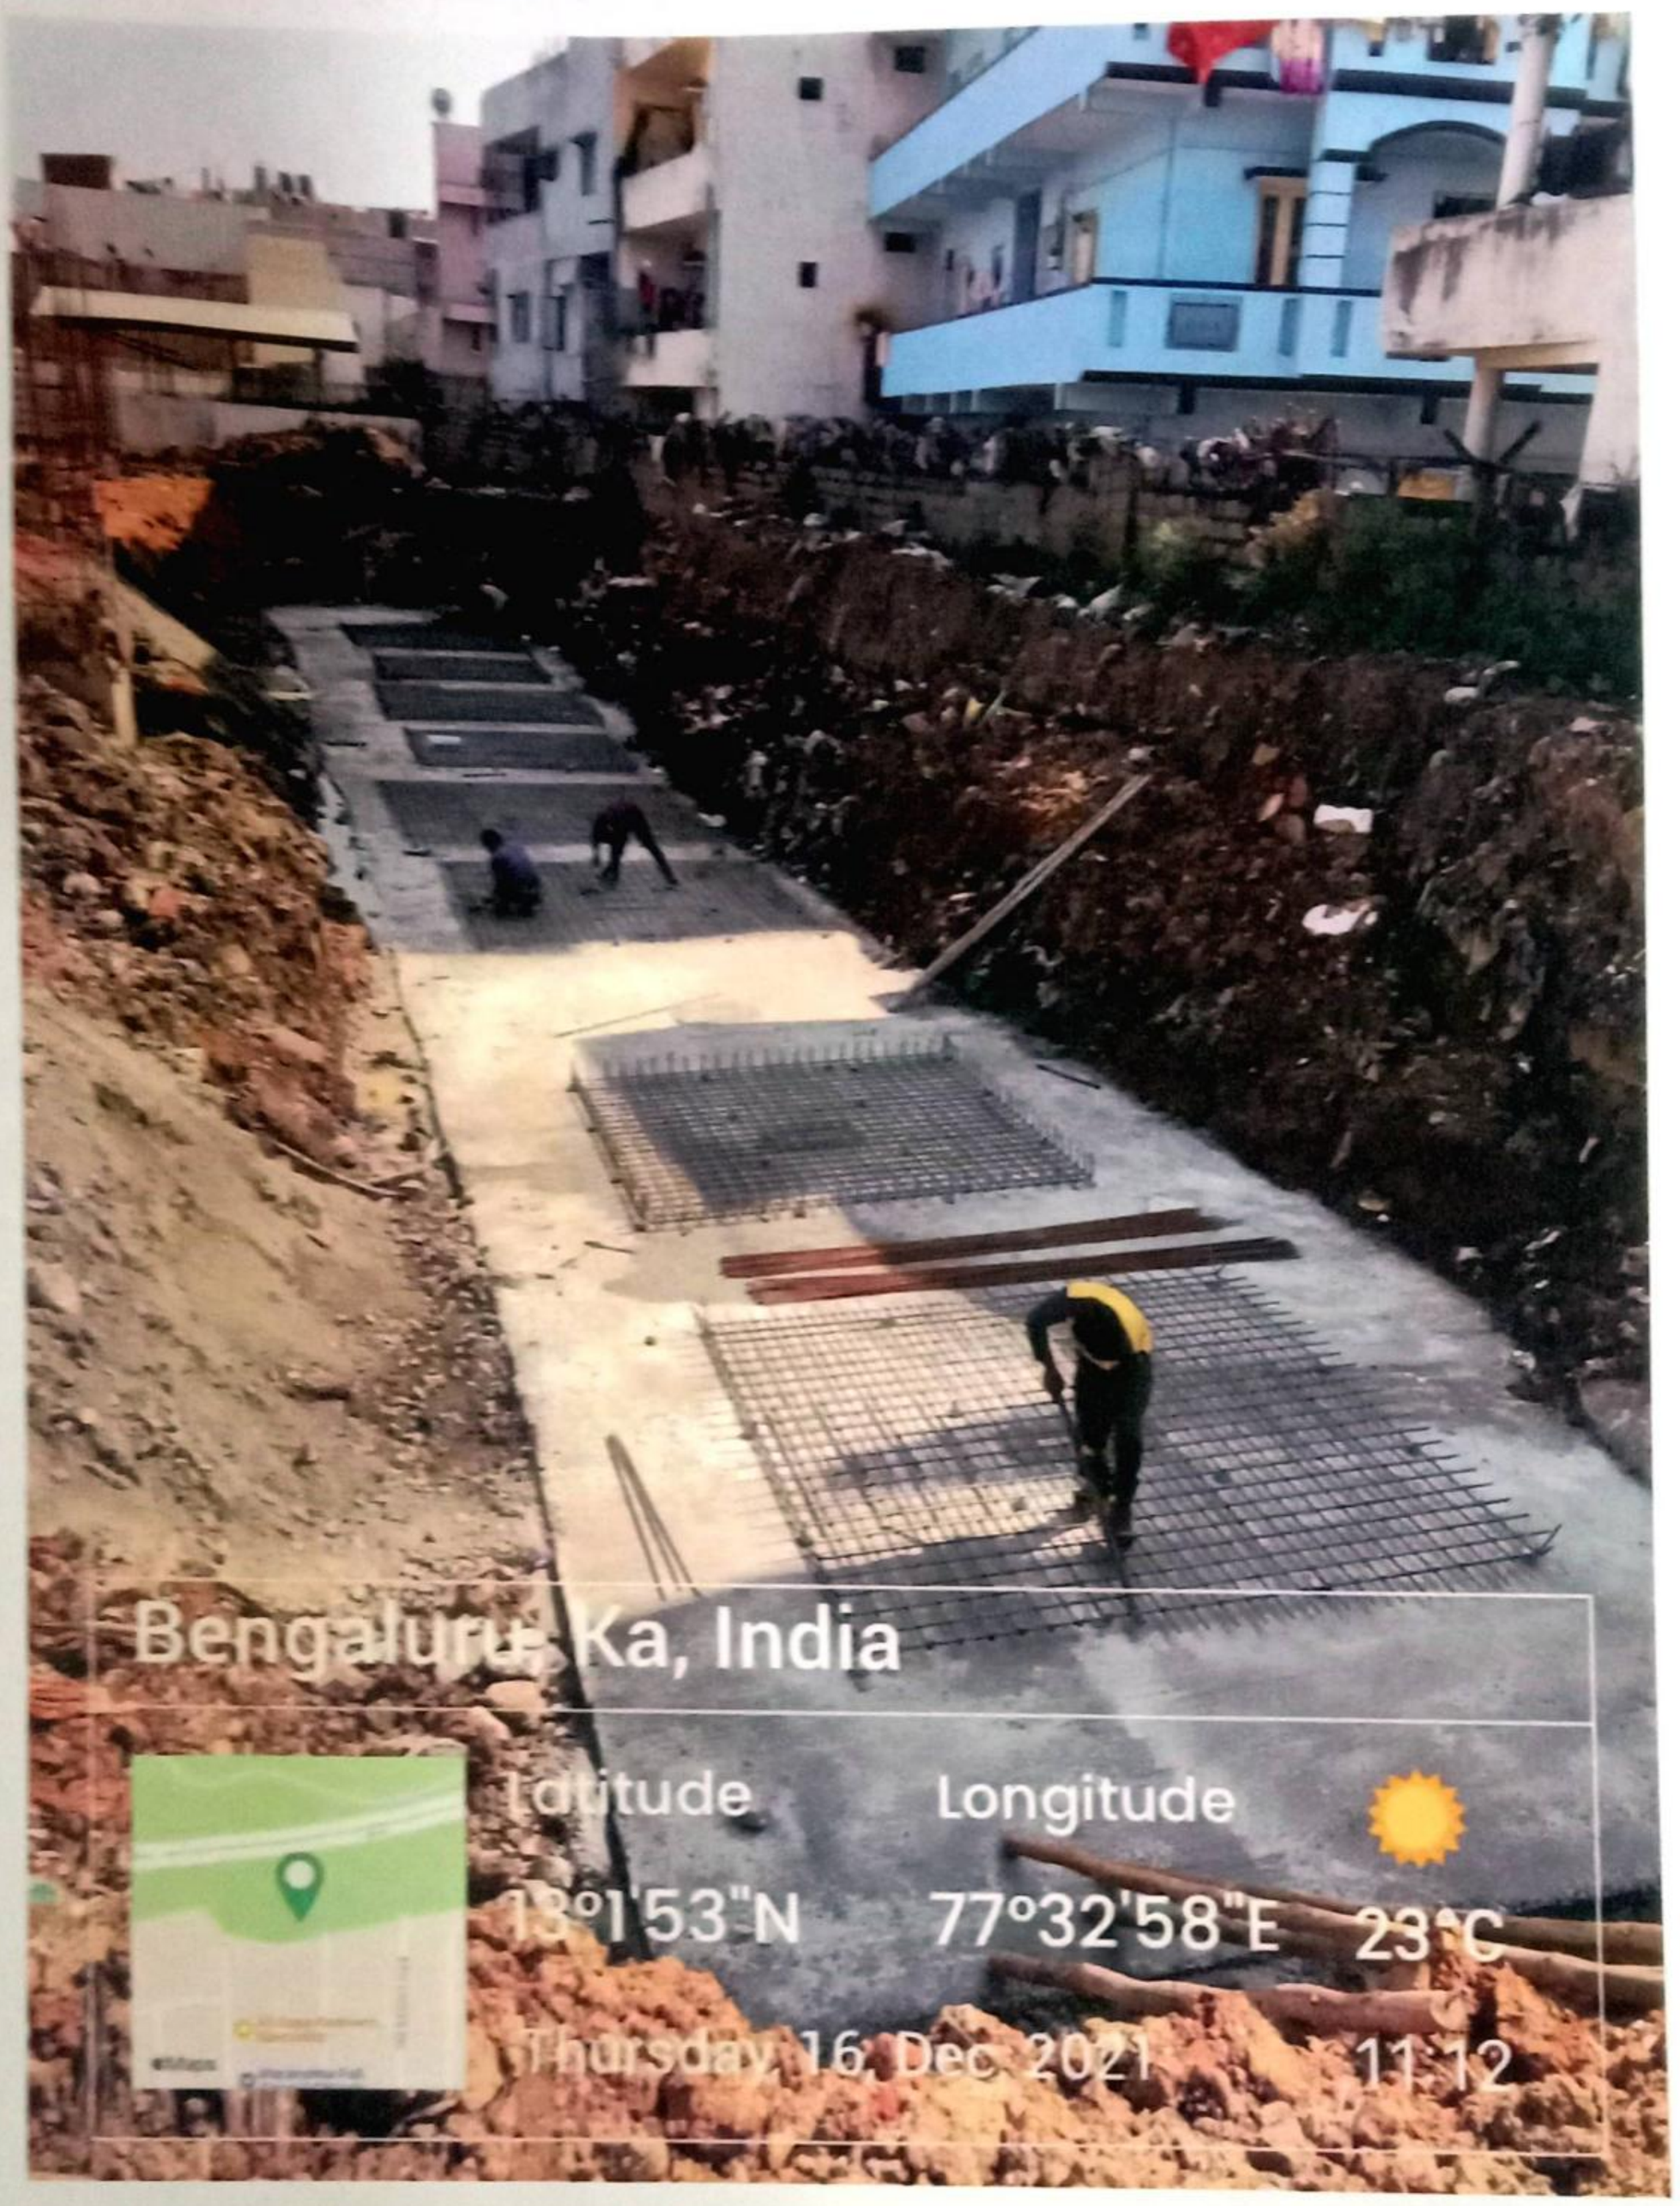

AE/JE (P) R.R.N

Assistant Executive Engineer
R.R. Nagar Project Sub-Division-01
Bruhat Bengaluru Mahanagara Palike

Scanned by TapScanner

PROJECT:PROPOSED CONSTRUCTION OF RAJARAJESHWARI SCHOOL (KALPANA ROAD) BUILDING IN WARD NO 17 I P PARK BANGALORE

AE/JE (P) R.R.N

Assistant Executive Engineer
R.R. Nagar Project Sub-Division-01
Bruhat Bangalore Mahanagara Palike

Scanned by TapScanner

PROJECT:PROPOSED CONSTRUCTION OF RAJARAJESHWARI SCHOOL (KALPANA ROAD) BUILDING IN WARD NO.17 J.P.PARK, BANGALORE

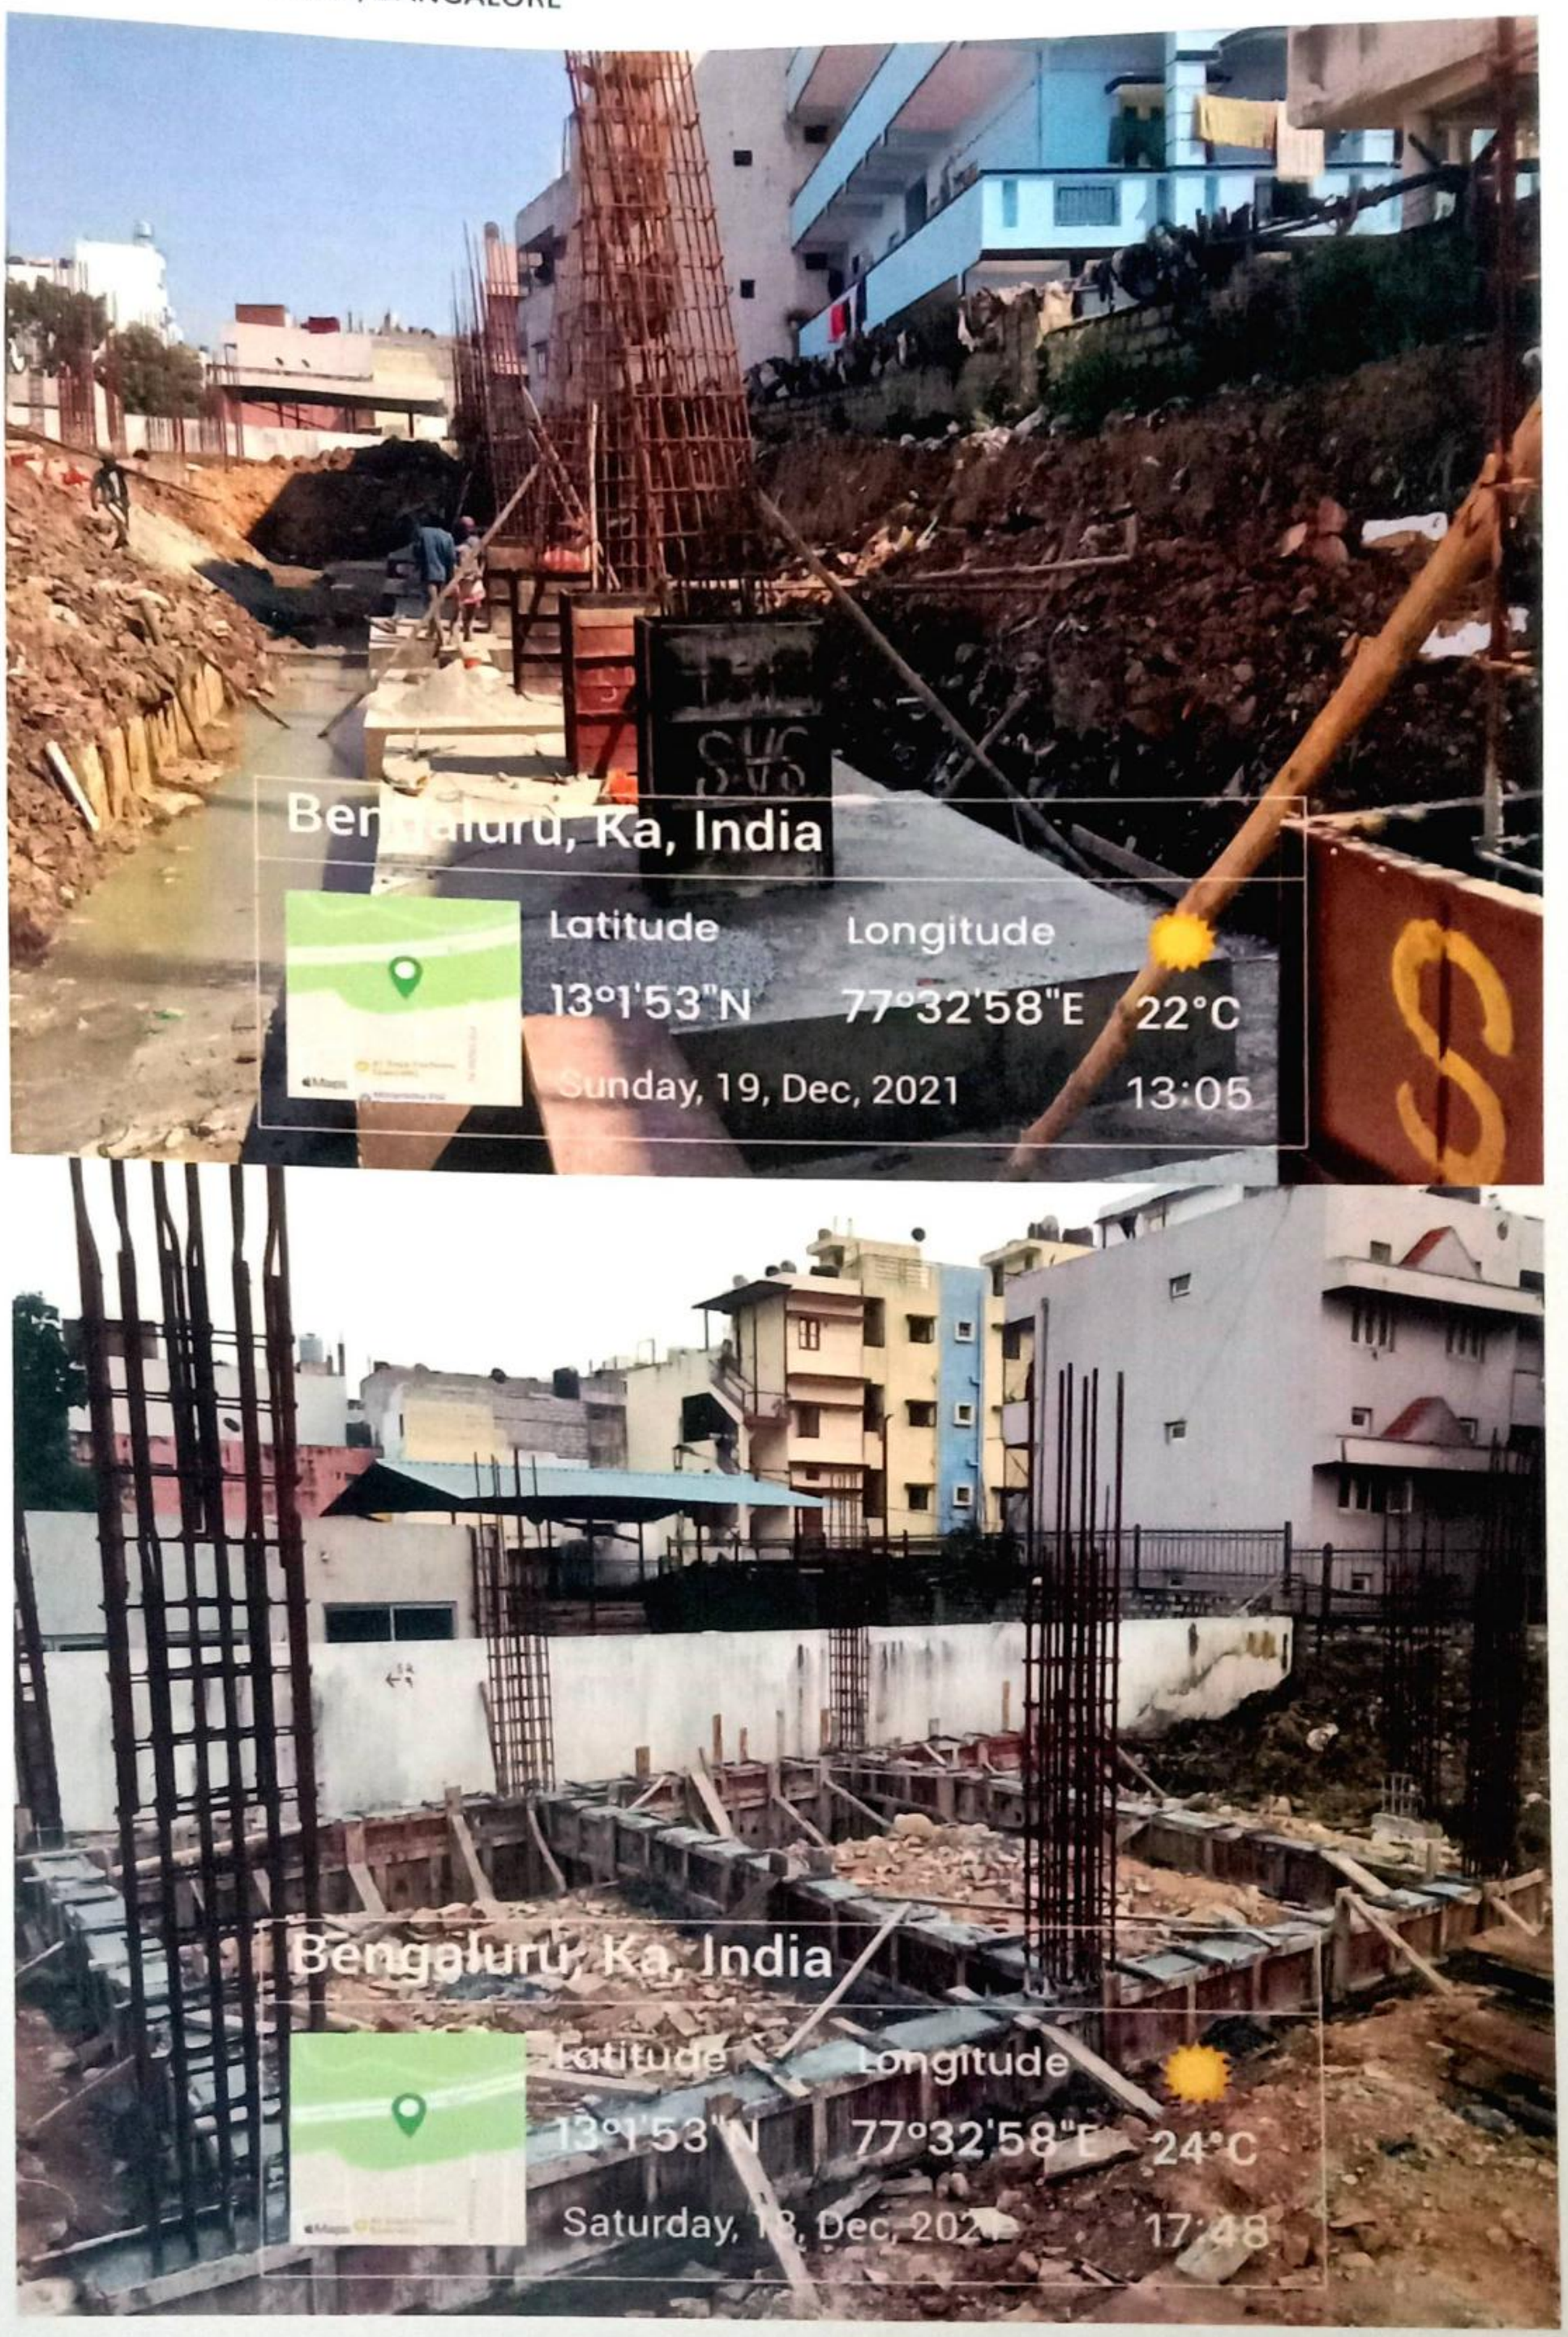

AE/JE (P)

Assistant Executive Engineer
R.R. Nagar Project Sub-Division-01
Bruhat Bengaluru Mahanagara Palike

Scanned by TapScanner

PROJECT:PROPOSED CONSTRUCTION OF RAJARAJESHWARI SCHOOL (KALPANA ROAD) BUILDING IN WARD NO.17 J.P.PARK, BANGALORE

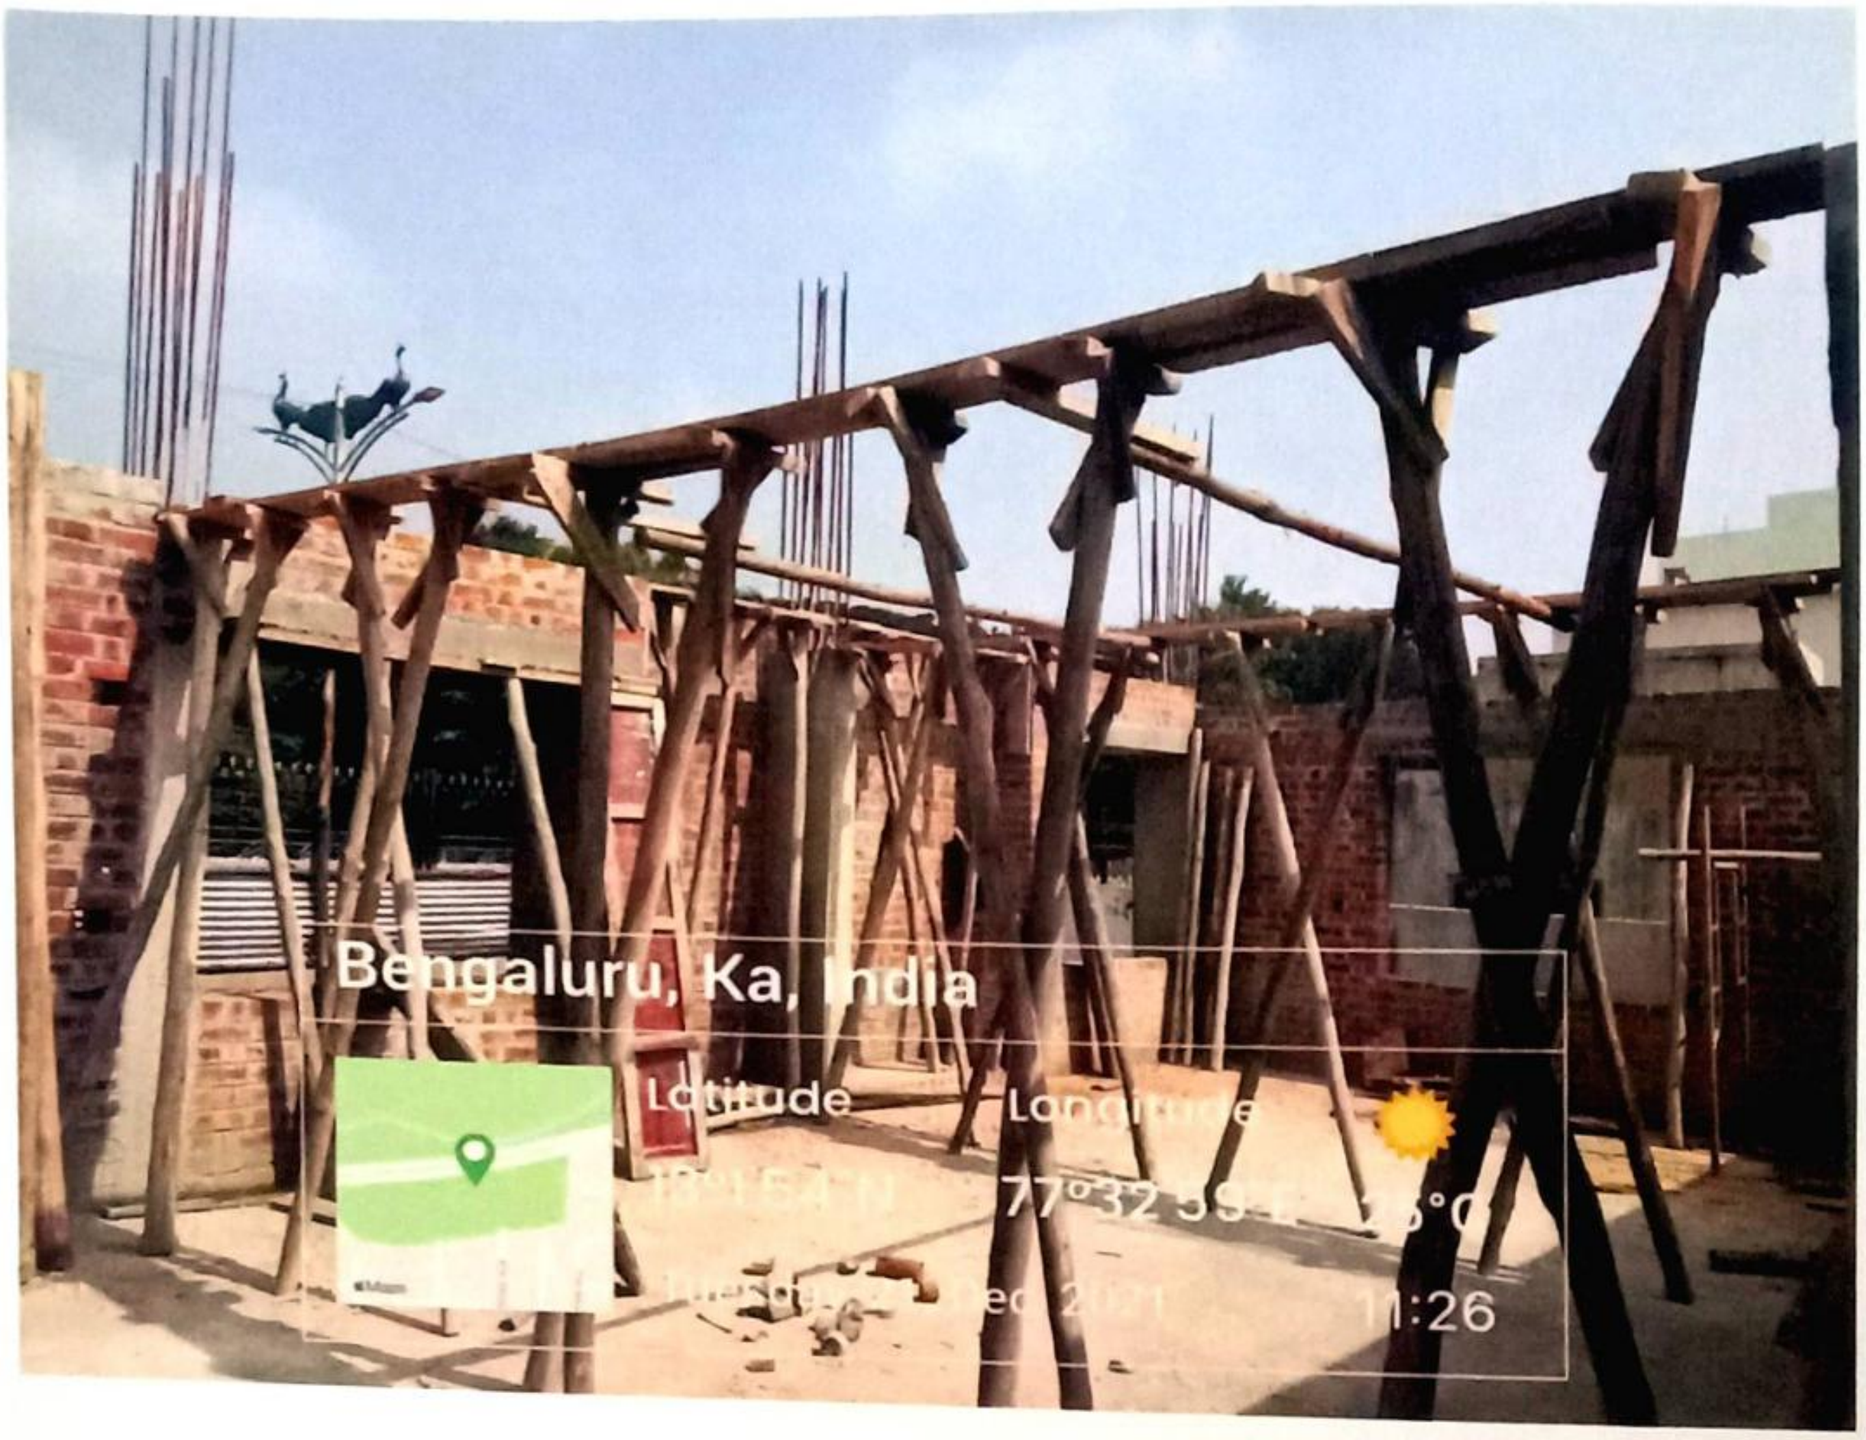

AE/JE (P) R.R.N

Assistant Executive Engineer
R.R, Nagar Project Sub-Division-01
Bengaluru Mahanagara Palike

Scanned by TapScanner